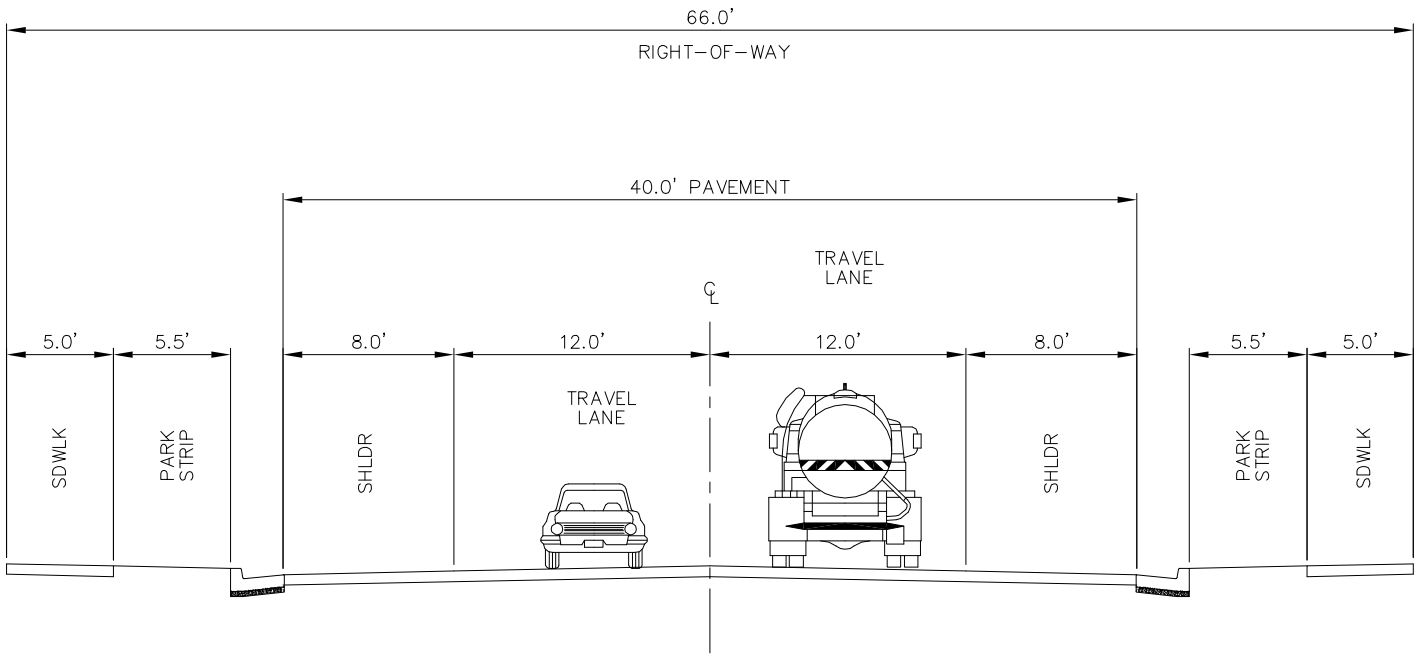

EXISTING HISTORICAL GRIDDED RIGHT-OF-WAY

SCALE NONE	HORROCKS ENGINEERS	285 WEST TABERNACLE SUITE 300 ST. GEORGE, UT 84770 (435) 986-7888	CITY of HURRICANE	FIGURE NO.
DATE AUG. 30, 2008			EXISTING HISTORICAL GRIDDED RIGHT-OF-WAY	H1

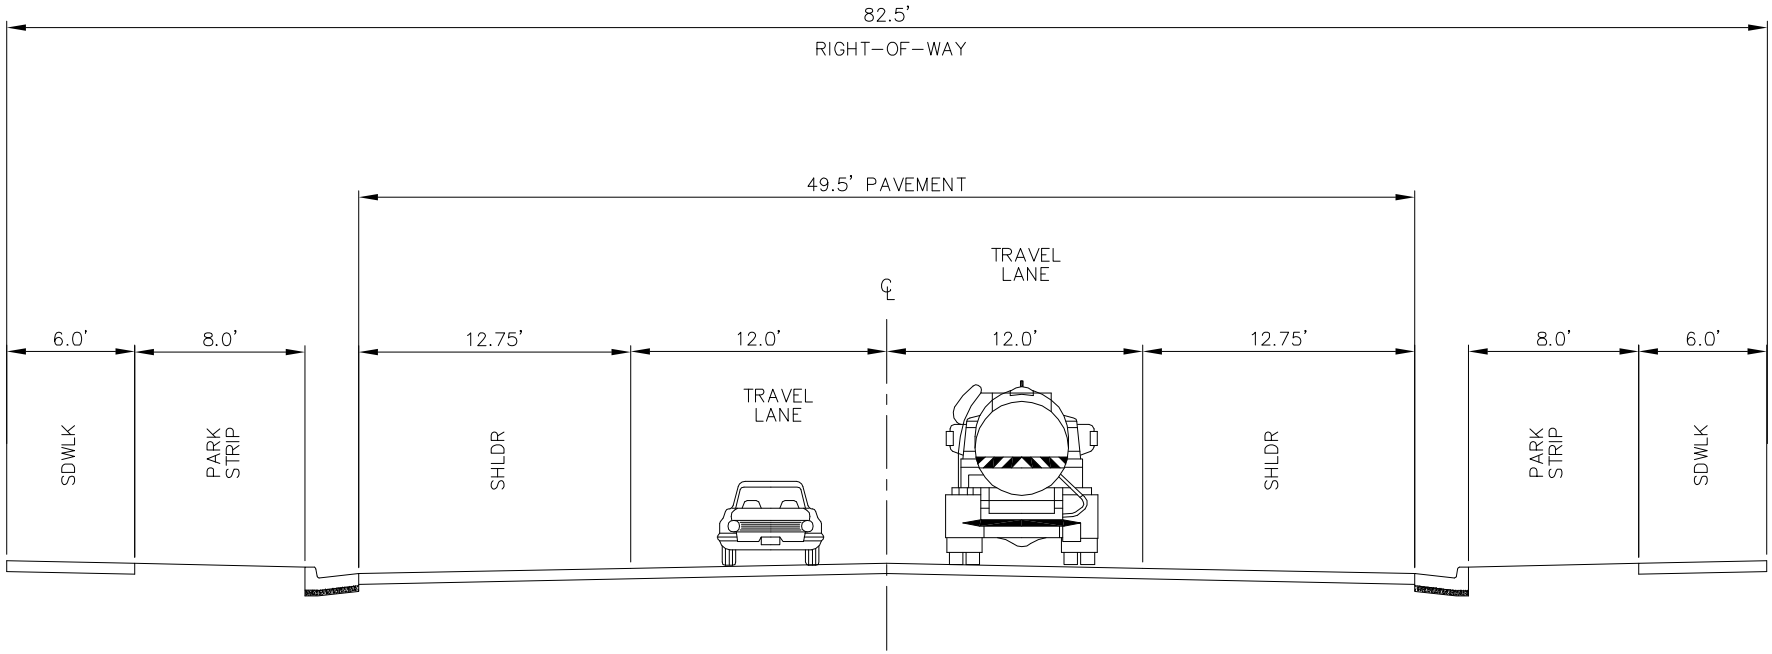

EXISTING HISTORICAL GRIDDED RIGHT-OF-WAY (2-LANE)

SCALE NONE DATE AUG. 30, 2008	HORROCKS ENGINEERS	285 WEST TABERNACLE SUITE 300 ST. GEORGE, UT 84770 (435) 986-7888	CITY of HURRICANE EXISTING HISTORICAL GRIDDED RIGHT-OF-WAY	FIGURE NO. H2