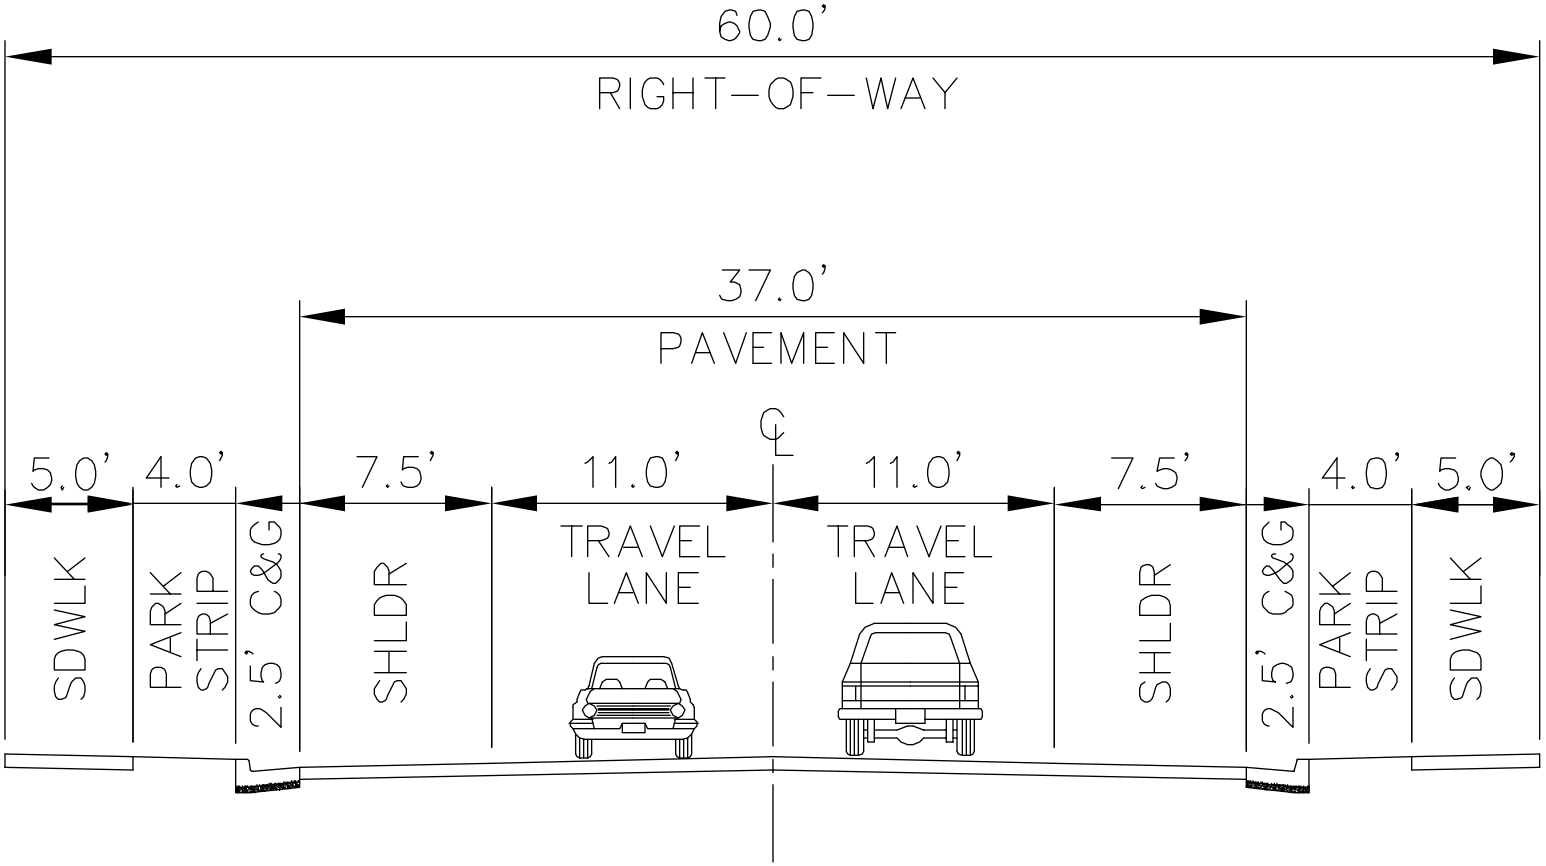

RESIDENTIAL STANDARD ALTERNATE

SCALE NONE DATE AUG 30, 2008	HORROCKS ENGINEERS	285 WEST TABERNACLE SUITE 300 ST. GEORGE, UT 84770 (435) 986-7888	CITY of HURRICANE RESIDENTIAL STANDARD ALTERNATE	FIGURE NO. 6